



THE PORT AUTHORITY
OF NEW YORK AND NEW JERSEY


CONFORMED DRAWING
02/03/98
SIGNED AND SEALED
COPY IS KEPT ON FILE

ORIGINAL SIGNED & SEALED BY
N.Y. P.E. (OR R.A.)


**Joseph R. Loring
& Associates, Inc.**
consulting engineers
One Pennsylvania Plaza
New York, New York 10004-2005
Tel: (212) 363-7400, Fax: (212) 363-7382

THE OFFICE OF
**DAVID
ELIOT
LEBOVITZ**
P.E.
ARCHITECTS & PLANNERS
100 EAST 40TH STREET
NEW YORK, NY 10018
TEL: (212) 691-1000 FAX: (212) 691-1001


**LESLIE E. ROBERTSON
ASSOCIATES, P.L.L.C.**
CONSULTING STRUCTURAL ENGINEERS
200 EAST 40TH STREET
NEW YORK, NY 10018
TEL: (212) 691-1000 FAX: (212) 691-1001

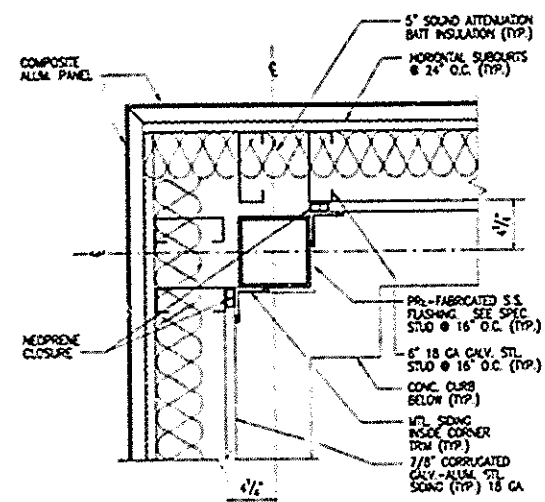


1 TYPICAL BULKHEAD EXTERIOR
WALL CORNER DETAIL

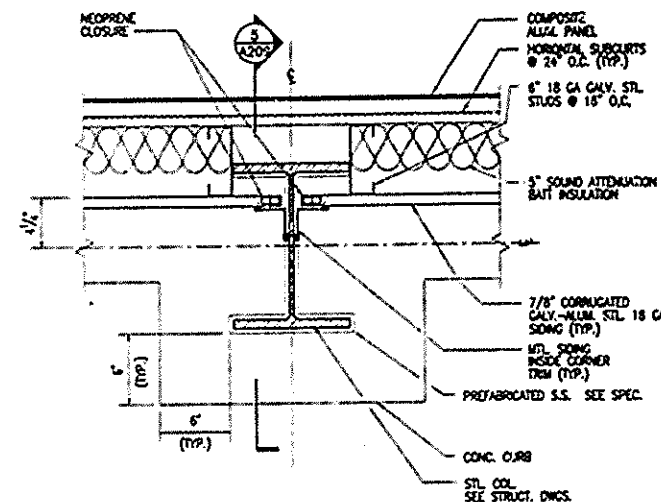


2 TYPICAL EXTERIOR WALL
H COLUMN DETAIL

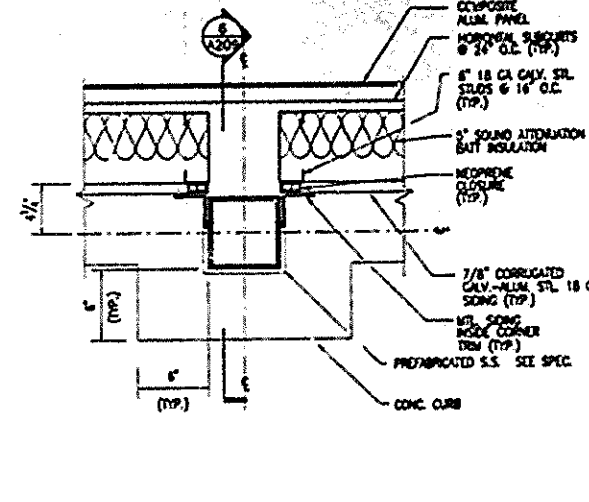


3 TYPICAL EXTERIOR WALL
6"x6" TUBE COLUMN DETAIL

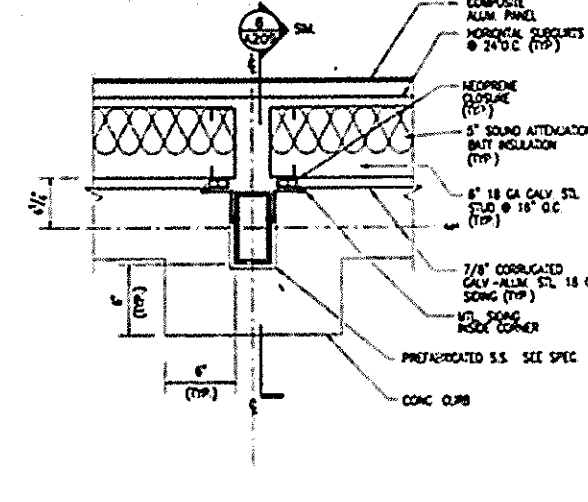


4 TYPICAL EXTERIOR WALL
3"x6" TUBE COLUMN DETAIL

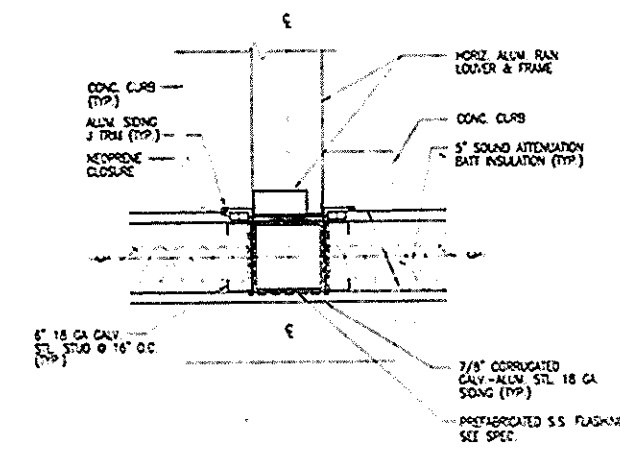


5 DETAIL

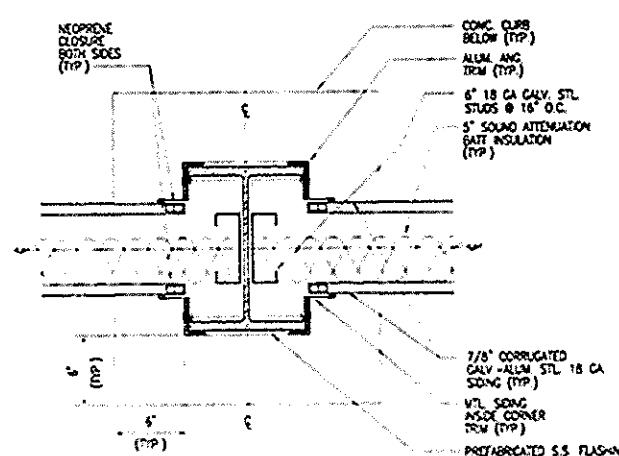


6 DETAIL

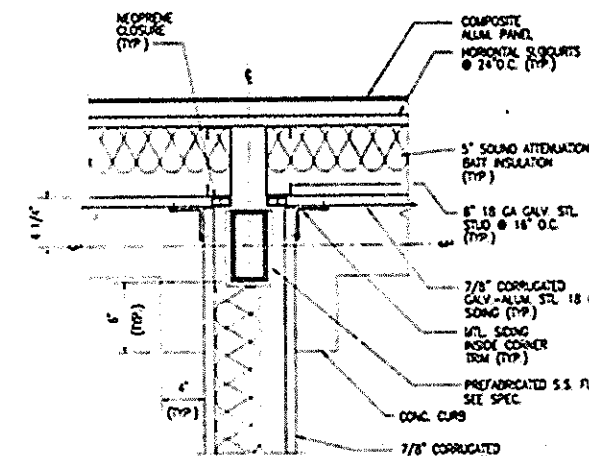


7 DETAIL

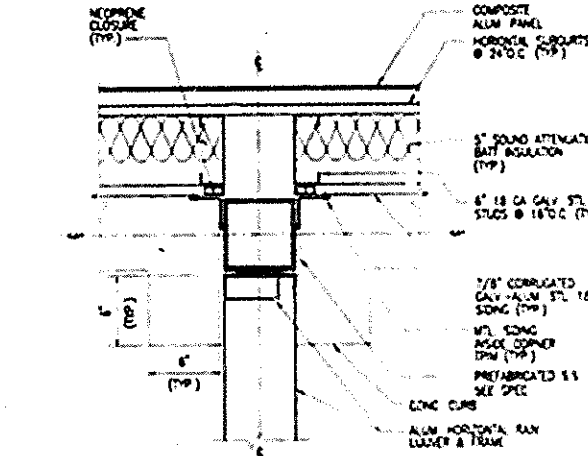


8 DETAIL

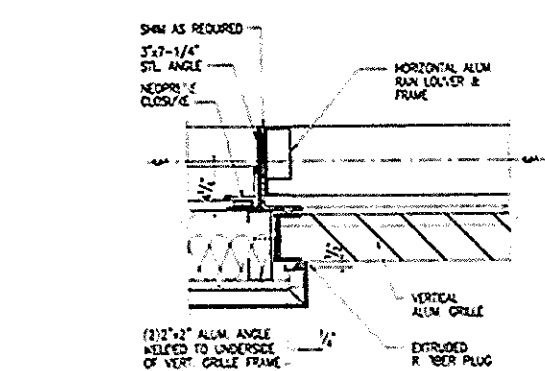


9 TYPICAL EXTERIOR COMPOSITE
ALUM. PANEL JAMB DETAIL @
VERTICAL GRILL/RAIN LOUVER

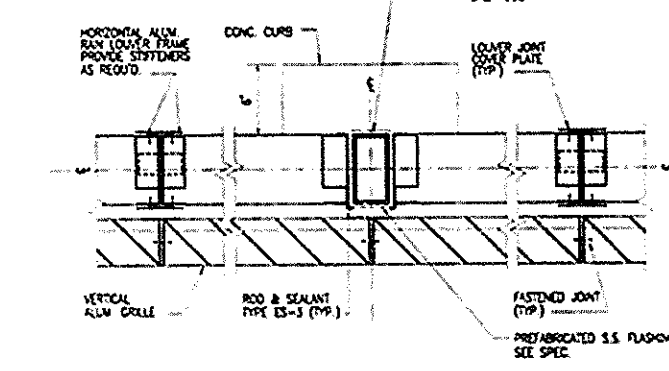

10 TYPICAL VERTICAL GRILLE & HORIZONTAL
RAIN LOUVER JAMB DETAIL

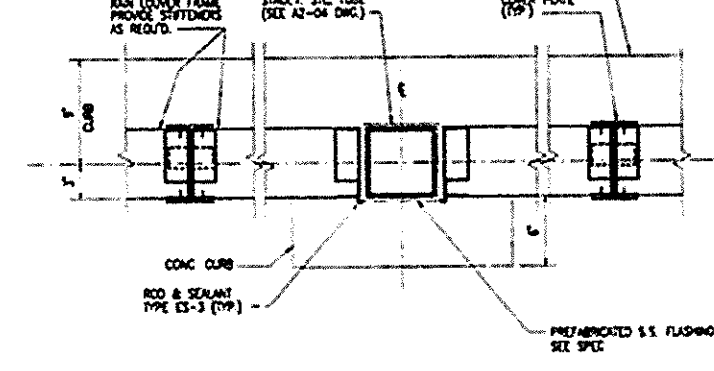

11 TYPICAL HORIZONTAL RAIN
LOUVER JAMB DETAIL

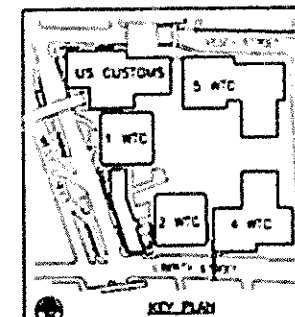

STANDBY POWER
5 WORLD TRADE CENTER
ARCHITECTURAL
BULKHEAD PLAN
DETAILS

1. All drawings subject to conditions in contract documents. User, client and manufacturer are referred to for authority and may not be used without its written consent.

DESIGNED BY: JRL
DRAWN BY: JRL
DATE: 11/10/97
SCALE: AS SHOWN
CONTRACT NUMBER: WTC-945.071
DRAWING NUMBER: A2-06